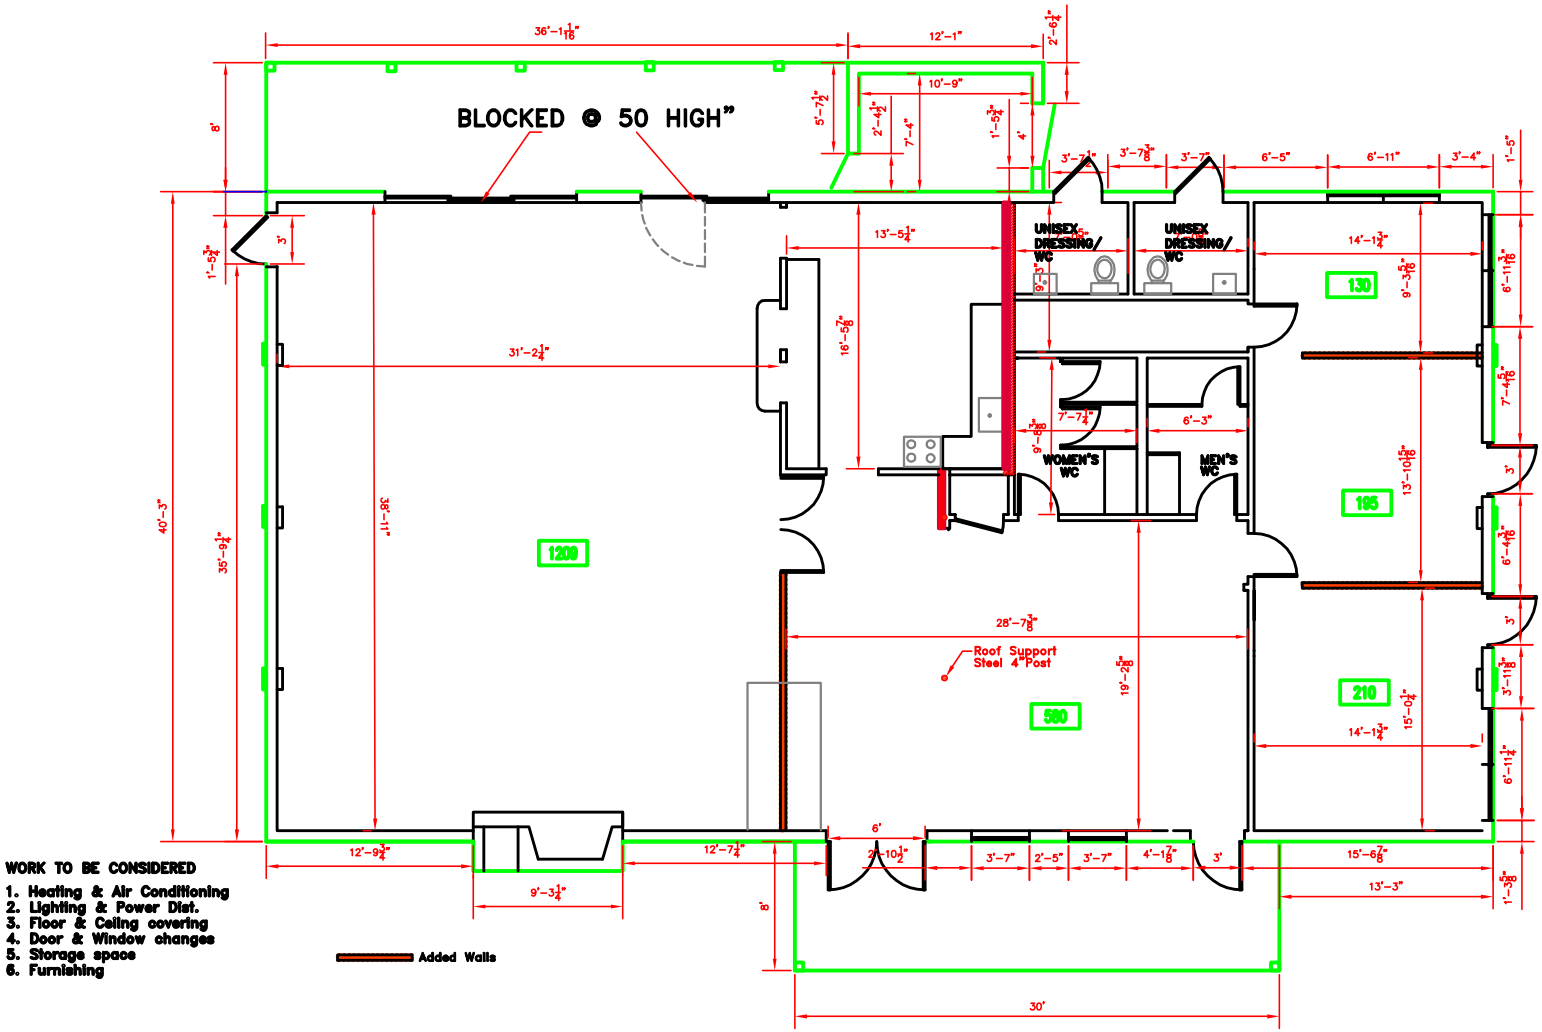

WORK TO BE CONSIDERED

1. Heating & Air Conditioning
2. Lighting & Power Dist.
3. Floor & Ceiling covering
4. Door & Window changes
5. Storage space
6. Furnishing

OLIVE BRANCH PROPOSED REMODEL

1/27/2010 DRWG.CARTER

JAARS CENTER

Waxhaw, North Carolina

SHT: 1 Of 1

FILE: OLB-Proposed 1-11-10

DATE: January 27, 2010

JAARS
CONSTRUCTION & MAINTENANCE DEPT
Box 848, Waxhaw, North Carolina 28173
(704) 843-6040 FAX (704) 843-6444

J:\FACILITIES\OLB\Proposed-Special\OLB-Proposed 1-11-2010.dwg, 2/2/2010 10:09:57 AM, G. Carter